




EACH 2600KW, 13.8KV, 1800RPM ENGINE GENERATOR SETS. PROVISIONS FOR 2 FUTURE SETS AND SPACE FOR ULTIMATE EXPANSION TO SIX (6) SETS

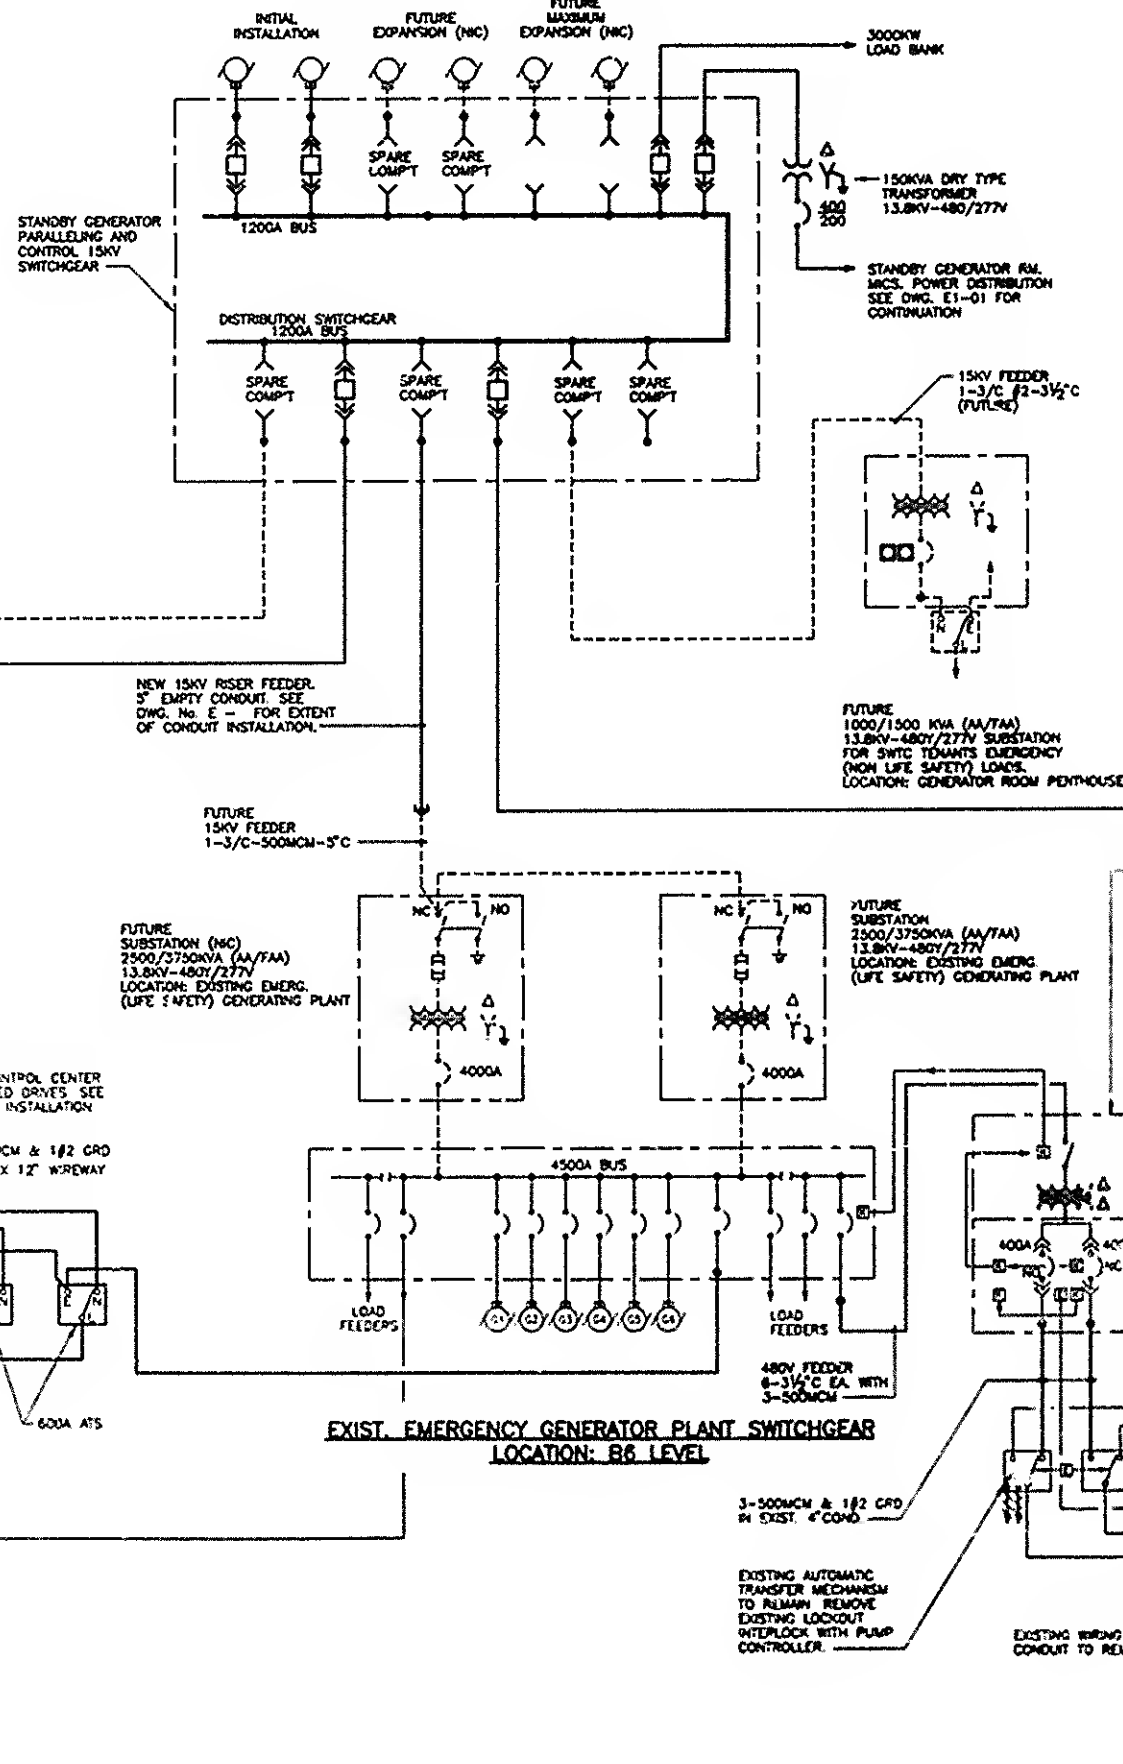

EXIST. EMERGENCY GENERATOR PLANT SWITCHGEAR
LOCATION: B6 LEVEL

EXISTING AUTOMATIC
TRANSFER MECHANISM
TO REMAIN REMOVE
EXISTING LOCKOUT
INTERLOCK WITH PLC
CONTROLLER. -----

EXISTING TRADING
CONDUIT TO REU

POSTAGE
PAID